Permit #F00164758
FilmL.A., Inc.
6255 W Sunset Blvd, 12th Floor
Hollywood, CA 90028
t: (213)977-8600 - f: (213)977-8601
www.filmla.com

Summary Information

Permit No: F00164758 **Type of Permit:** FILMING **Release Date:** 10/08/2020

Production Company	MINIM PRODUCTIONS INC
Insured Company Name	MINIM PRODUCTIONS INC
Contact Phone No. 1	323-956-1400
Contact Phone No. 2	
Fax	5555 MELROSE AVENUE, DEMILLE
Address	BUILDING 1ST FLOOR UNIT B LOS ANGELES, California 90038
Production Title	SNOWFALL BLOCK 1
Type of Production	TV Drama

Producer	John Labrucherie
Director	Kevin Bray
1st AD	Efrain Cortes Ben Scissors
Production Manager	Carr Rundle
FilmL.A. Coordinator	Hans Groszkruger
Location Manager	Manny Padilla
Primary Phone	Mobile - 760-403-8774
Secondary Phone	Office - 213-375-3297
Location Assistant	N/A N/A
Primary Phone	Mobile - 555-555-5555
Secondary Phone	

Fees

Posting 600	$138.00
Posting Max	$966.00
Notification Charge	$173.00
FILMLA NON-REFUNDABLE FILM APPLICATION FEE	$699.00
LA COUNTY FIRE REVIEW	$282.00
LA COUNTY ROAD INSPECTION FEE	$1,134.00
LA COUNTY ROAD APPLICATION FEE	$172.00
LA CITY DOT SIGN REMOVALS AND ENGINEERS	$1,050.00
LA CITY FIRE DEPARTMENT SPOT CHECK SURCHARGE	$85.00
LA COUNTY-SPECIAL EFFECTS PERMIT FEE	$288.00
LA COUNTY ROAD ENCROACHMENT PERMIT PROCESSING FEE	$312.00

Total Permit Fee $5,299.00

Number of Locations 1

NOT A PERMIT

FilmL.A., Inc.
6255 W Sunset Blvd, 12th Floor
Hollywood, CA 90028
t: (213)977-8600 - f: (213)977-8601
www.filmla.com

Summary Information — Location

Permit Number F00164758
Production Company MINIM PRODUCTIONS INC
Insured Company MINIM PRODUCTIONS INC
Production Title SNOWFALL BLOCK 1

Location Manager Manny Padilla
Primary Phone Mobile - 760-403-8774
Secondary Phone Office - 213-375-3297

Location Address 11603 Slater St, Los Angeles, CA, 90059
Location Type Restaurant
Prep Dates 10/9/2020 - 10/9/2020 07:00 - 16:00 1 day
Film Dates 10/9/2020 - 10/10/2020 16:00 - 07:00 1 day
Strike Dates 10/10/2020 - 10/10/2020 07:00 - 17:00
Open or Closed to the Public Closed

Generic Conditions
*** MUST COMPLY WITH ATTACHED REOPENING PROTOCOL FOR MUSIC, TELEVISION AND FILM PRODUCTION: APPENDIX J EFFECTIVE AS OF FRIDAY, JUNE 12, 2020.***
THE CONSUMPTION OF ALCOHOLIC BEVERAGES AND THE USE OF DRUGS, INCLUDING MARIJUANA, ON LOCATION BY ANY CAST, CREW, OR INVITED GUESTS IS STRICTLY PROHIBITED.
Community Survey Required
Equipment staging and vehicles may park on one side of the street only.
Must contact local sheriff department ½ hour prior to any brandishing of weapons, gunfire, special effects, or aerial activity.
Must Maintain 5' Clearance on Sidewalks/Walkways
Must post "ROAD WORK AHEAD" signs, which must remain up until all activities on the roadway have been completed.
No cast or crew parking on area streets
No steps from trailers, trucks or motorhomes may be facing road
Notify LAPD Southeast Division (213) 972-7828 and comm. (213) 978-6552 1/2 hour prior to any gunfire, brandishing weapons, special effects or simulated emergency or criminal activity.
Number of uniformed officers listed on the permit is a minimum requirement. Permittee remains responsible for deploying a sufficient number of uniformed officers to provide traffic and crowd control to ensure the safety of the film crew and the public.
Traffic control must be done in accordance w/MUTCD
Traffic Officers Required
Uniformed officers shall have a copy of the film permit in their possession and are required to confirm that all traffic control signage devices are in place.

Please see attached documents
imperial.pdf
FX 20-FX200-41_Tommy Frazier.pdf

Equipment on Location

Type	Quantity
5 or 10 ton trucks	5
Catering Truck	1
Generator	1
Honey Wagons	1
Semi Trucks	1
Vans	5

Personnel on Location

Type	Quantity
Cast	10
Crew	150
LA County FSA assigned	1
Sheriff/CHP	4

Filming Activities
Atmospheric smoke effects (water based); Brandishing weapons; Equipment on property; Equipment on sidewalk, in curb lane & across street; Handheld equipment; Interior and exterior dialogue; Intermittent pedestrian control; Intermittent traffic control - 2 minutes standard; Precision driving (within or below posted speed limit only); Production requesting to temporarily cover stop sign within closure on the S/S Imperial St at Slater St (NOTE -- This is an LA County road sign - Please reach out); Location & posting/closures are split between LA City & County; Requesting to temporarily remove bollards and pedestrian signs in median on Imperial Hwy & Slater St; Requesting to temporarily remove Slater St and Imperial Hwy signs on S/E corner of Imperial Hwy

NOT A PERMIT

FilmL.A., Inc.
6255 W Sunset Blvd, 12th Floor
Hollywood, CA 90028
t: (213)977-8600 - f: (213)977-8601
www.filmla.com

Summary Information — Location

Permit Number F00164758
Production Company MINIM PRODUCTIONS INC
Insured Company MINIM PRODUCTIONS INC
Production Title SNOWFALL BLOCK 1

Location Manager Manny Padilla
Primary Phone Mobile - 760-403-8774
Secondary Phone Office - 213-375-3297

& Slater St (possibly LA County signs); Requesting to temporarily remove pedestrian sign on S/W corner of Imperial Hwy & Slater St; Condor placement on S/W corner of Imperial Hwy/Slater St and in parking lot; Requesting ITC starting at 4 ;

Special Effects:

Type	No. Times Per Day	No. Takes Per Take
Squibs	10 - 15	10 - 15
Zirk hits	10 - 15	10 - 15
Talent smoking	10 - 15	10 - 15

Jurisdiction **Political:** Los Angeles County - Supervisor District 2 **Police:** Los Angeles County Sheriff **Fire:** Los Angeles County Fire Department

Thomas Guide **Page:** 704 **Grid:** F7

Approvals

LOS ANGELES CITY DEPARTMENT OF PUBLIC WORKS	Vanessa Martin
LOS ANGELES COUNTY PUBLIC WORKS - FINAL APPROVERS	Linda Ayers
LOS ANGELES COUNTY ROAD DEPARTMENT - HOLYDALE (PO4)	Lorenzo Villa
LOS ANGELES CITY DEPARTMENT OF TRANSPORTATION - SIGN & METER REMOVAL	Karina Chaki

Coordinator Note LOCATION IS DUAL JURISDICTION BETWEEN LA COUNTY AND LA CITY

Coordinator Note Covid Compliance -John Minor %u2013 323-304-6157

Coordinator Note IMPORTANT NOTE: PLACE TRAFFIC SAFETY CONES ON THE MEDIAN ISLAND OF BOLLARDS REMOVAL, AFTER FILMING IS COMPLETED.

Coordinator Note FILM SHOOT DATE: THURSDAY 10/08 (10PM) - SATURDAY 10/10 (5PM) LOCATION: IMPERIAL HWY AT SLATER ST - REMOVE 6 YELLOW BOLLARDS ON MEDIAN ISLAND PER PICTURE, - REMOVE 1 YELLOW PEDESTRIAN CROSSING SIGN AND 1 POST ON THE SAME MEDIAN ISLAND PER PICTURE, AND - REMOVE 1 YELLOW PEDESTRIAN CROSSING SIGN AND 1 POST ON SOUTH WEST CORNER OF IMPERIAL HWY AND SLATER PER PICTURE ON THURSDAY 10/08 - REINSTALL AFTER 5PM ON SATURDAY 10/10 AND SUNDAY 10/11 CONTACT: Tony Ware, 310-420-7998 F-164758

Coordinator Note LA County FSA assigned

Parking

Base Camp
Location Type : Filming Location

Parking Notes
11100 S Central Ave

Crew Parking
Location Type : Filming Location

Posting "No Parking" signs S/S IMPERIAL HWY, CENTRAL AVE - SUCCESS AVE
B/S SLATER ST, IMPERIAL HWY - SOUTH TO END
B/S PARMALEE AVE, IMPERIAL HWY - SOUTH TO END

Approximate Footage more than 1800 **Log Number** 289009

Date(s) 10/9/2020 to 10/10/2020 **Time(s)** 00:00 to 00:00

Posting "No Parking" signs N/S IMPERIAL HWY, S CENTRAL AVE - SUCCESS AVE

Approximate Footage more than 1800 **Log Number** 289010

Date(s) 10/9/2020 to 10/10/2020 **Time(s)** 00:00 to 00:00

NOT A PERMIT

FilmL.A., Inc.
6255 W Sunset Blvd, 12th Floor
Hollywood, CA 90028
t: (213)977-8600 - f: (213)977-8601
www.filmla.com

Summary Information — Location

Permit Number F00164758
Production Company MINIM PRODUCTIONS INC
Insured Company MINIM PRODUCTIONS INC
Production Title SNOWFALL BLOCK 1

Location Manager Manny Padilla
Primary Phone Mobile - 760-403-8774
Secondary Phone Office - 213-375-3297

Posting "No Parking" signs W/S CENTRAL AVE, 11100 S CENTRAL AVE PARKING ENTRANCE - 500' NORTH
Approximate Footage 301 - 600 **Log Number** 289011
Date(s) 10/9/2020 to 10/10/2020 **Time(s)** 00:00 to 00:00

Posting "No Parking" signs B/S PARMALEE AVE, IMPERIAL HWY - SOUTH TO END
10/8, 0700- 0700 ON 10/9
Approximate Footage County Parking **Log Number**
Date(s) 10/8/2020 to 10/8/2020 **Time(s)** 07:00 to 07:00

Lane / Full Closure FULL CLOSURE SLATER ST, IMPERIAL HWY - SOUTH TO END (LA COUNTY)
ALTERNATING CURB LANE IMPERIAL HWY, CENTRAL AVE - SUCCESS AVE (LA COUNTY)
1600 ON 10/9 - 0500 ON 10/10
Approximate Footage 0 - 300
Date(s) 10/9/2020 to 10/10/2020 **Time(s)** 16:00 to 05:00

Lane / Full Closure S/S CURB PLUS ONE ADJACENT IMPERIAL HWY, S CENTRAL AVE - SUCCESS AVE (LA COUNTY)
Approximate Footage 0 - 300
Date(s) 10/9/2020 to 10/9/2020 **Time(s)** 19:00 to 22:00

Lane / Full Closure FULL CLOSURE IMPERIAL HWY, S CENTRAL AVE - SUCCESS AVE (LA COUNTY)
Approximate Footage 0 - 300
Date(s) 10/9/2020 to 10/9/2020 **Time(s)** 22:00 to 06:00

NOT A PERMIT

DETOUR

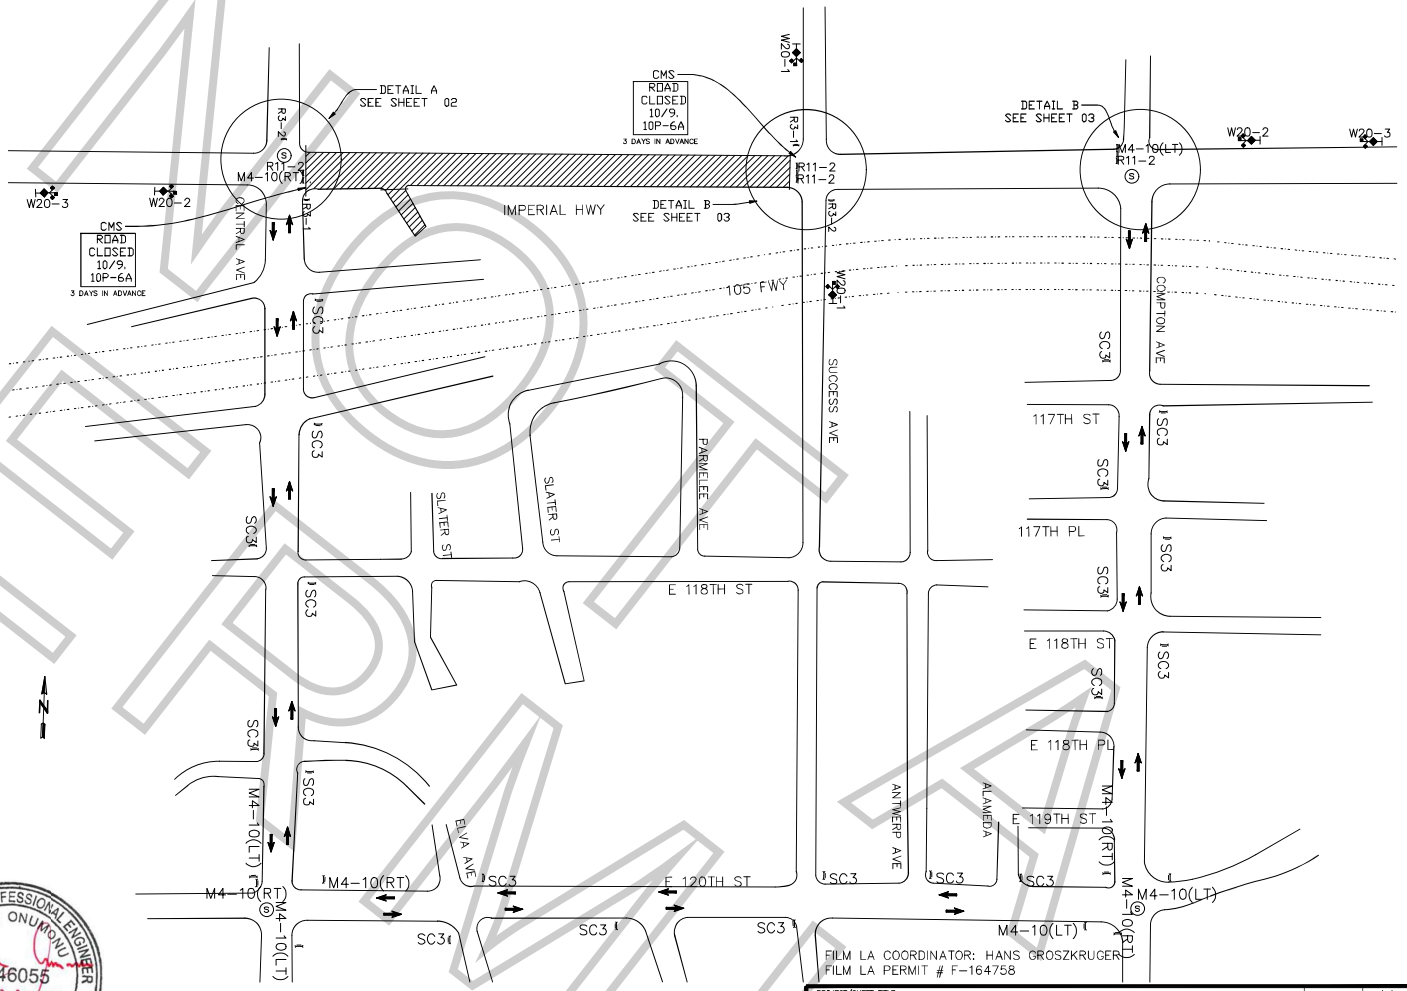

ACCEPTED

BY _____ DATE 10/7/20

TRAFFIC SAFETY AND MOBILITY DIVISION

LOS ANGELES COUNTY PUBLIC WORKS

GENERAL NOTES:

1. ALL SIGNING, DELINEATORS, CONES, BARRICADES, ETC, SHALL CONFORM TO THE STATE OF CALIFORNIA DEPARTMENT OF TRANSPORTATION (CALTRANS) STANDARD PLANS AND STANDARD SPECIFICATIONS, CALIFORNIA M.U.T.C.D, AND ANY ADDENDUMS THERTO AND AS SHOWN ON THESE PLANS.
WITH TRAFFIC SIGNALS OR CROSSWALKS.
CONES SHALL BE 28" MINIMUM HEIGHT REFLECTORIZED SLEEVES.

LEGEND:

- ADVANCE WARNING SIGN
- TYPE III BARRICADE
- SIGN ON TYPE III BARRICADE
- SIGN ON TYPE II BARRICADE
- 28" TRAFFIC CONE – REFLECTIVE
- FLASHING ARROW SIGN (FAS)
- (S) SIGNALIZED INTERSECTION
- CLOSURE/WORK AREA

REGISTERED PROFESSIONAL ENGINEER
CHIDI N ONUMONU
C046055
Exp. 12-31-20
CIVIL
STATE OF CALIFORNIA
signed 10/2/2020

ROAD WORK AHEAD W20-1	ROAD CLOSED AHEAD W20-3	DETOUR AHEAD W20-2	(LEFT) RIGHT LANE CLOSED AHEAD C20(RT OR LT)	LANE CLOSED C30(CA)	R3-1 R3-2	W1-6(RT)	ROAD CLOSED R11-2	W12-1	DETOUR M4-10(RT) DETOUR M4-10(LT)	DETOUR SC3	LOCAL ACCESS ONLY R3-1 SP1	LOCAL ACCESS ONLY R3-2 SP1	ROAD CLOSED TO THRU TRAFFIC R11-4

PROJECT/SHEET TITLE:
FULL CLOSURE OF SLATER ST
FROM IMPERIAL HWY–SOUTH TO THE END
10/9, 1600–10/10, 0500

FULL CLOSURE OF IMPERIAL HWY
FROM CENTRAL–SUCCESS AVE
10/9, 2200–0600

COMPANY/CONTACT:
MINIM PRODUCTIONS
"SNOWFALL BLOCK 1"
KATIE KING 323.260.4777(4PPS)

APPROVED BY:

NAME/SIGNATURE TITLE DATE
NAME/SIGNATURE TITLE DATE
NAME/SIGNATURE TITLE DATE

DATE:	10/1/2020
SCALE:	NOT TO SCALE
DRAWN BY:	IR
CHECKED BY:	JWJ
PROJECT NO.:	
JOB NO.:	
FILE NO.:	
SHEET NO.:	01 OF 04

REVISIONS

NO.:	DATE:	DESCRIPTION:	BY:

Y:\Plans\Los Angeles\44834\164758_FULL_IMPERIAL HWY_CENTRAL_SUCCESS_FULL_SUCCESSS.dwg

Permit #F00164758

DO NOT PERMIT

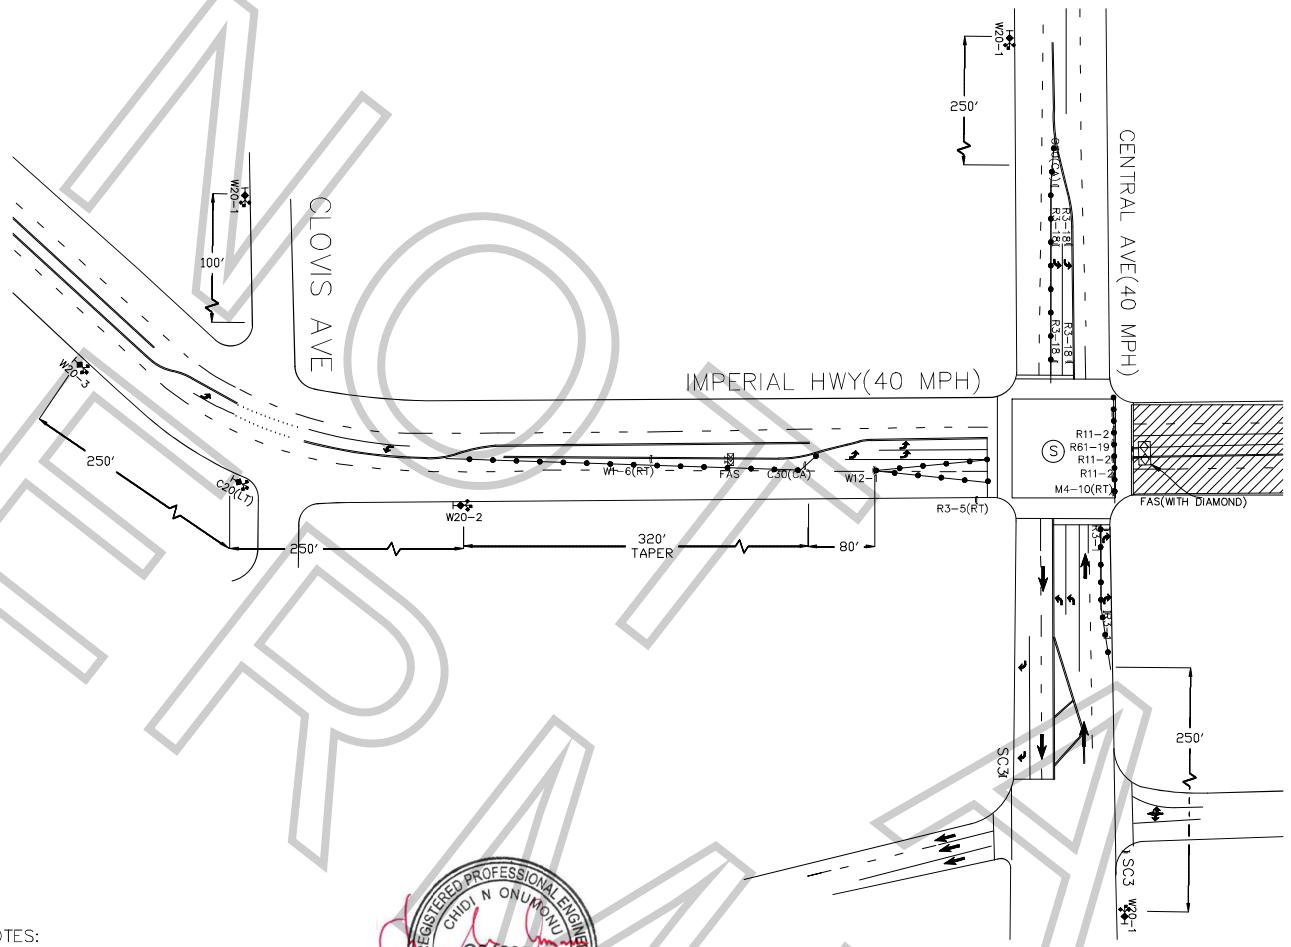

ACCEPTED

BY _____ DATE 10/7/20

TRAFFIC SAFETY AND MOBILITY DIVISION

LOS ANGELES COUNTY PUBLIC WORKS

N

LEGEND:

- ADVANCE WARNING SIGN
- TYPE III BARRICADE
- SIGN ON TYPE III BARRICADE
- SIGN ON TYPE II BARRICADE
- 28" TRAFFIC CONE – REFLECTIVE
- FLASHING ARROW SIGN (FAS)
- CLOSURE/WORK AREA

GENERAL NOTES:

1. ALL SIGNING, DELINEATORS, CONES, BARRICADES, ETC, SHALL CONFORM TO THE STATE OF CALIFORNIA DEPARTMENT OF TRANSPORTATION (CALTRANS) STANDARD PLANS AND STANDARD SPECIFICATIONS, CALIFORNIA M.U.T.C.D, AND ANY ADDENDUMS THERTO AND AS SHOWN ON THESE PLANS.
WITH TRAFFIC SIGNALS OR CROSSWALKS.
CONES SHALL BE 28" MINIMUM HEIGHT REFLECTORIZED SLEEVES.

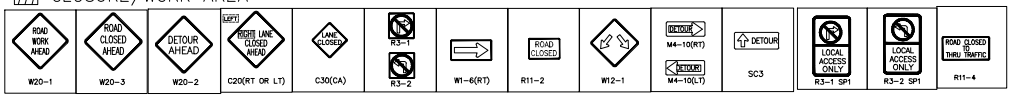

REGISTERED PROFESSIONAL ENGINEER
CHIDI N ONUMONU
C046055
Exp. 12-31-20
CIVIL
STATE OF CALIFORNIA

signed 10/2/2020

FILM LA COORDINATOR: HANS GROSZKRUGER
FILM LA PERMIT # F-164758

PROJECT/SHEET TITLE: FULL CLOSURE OF SLATER ST FROM IMPERIAL HWY-SOUTH TO THE END 10/9, 1600-10/10, 0500	FULL CLOSURE OF IMPERIAL HWY FROM CENTRAL-SUCCESS AVE 10/9, 2200-0600
COMPANY/CONTACT:	MINIM PRODUCTIONS "SNOWFALL BLOCK 1" KATIE KING 323.260.4777(4PPS)
APPROVED BY:	
NAME/SIGNATURE	TITLE DATE
NAME/SIGNATURE	TITLE DATE
NAME/SIGNATURE	TITLE DATE

DATE:	10/1/2020
SCALE:	1"=50'
DRAWN BY:	IR
CHECKED BY:	JVJ
PROJECT NO.:	
JOB NO.:	
FILE NO.:	
SHEET NO.:	02 OF 04

REVISIONS NO.:	DATE:	DESCRIPTION:

Y:\Plans\Los Angeles\44834\164758_FULL_IMPERIAL HWY_CENTRAL_SUCCESS_FULL_SUCCESSS.dwg

NOT FOR PERMIT

Permit #F-00164758

DETAIL "B"

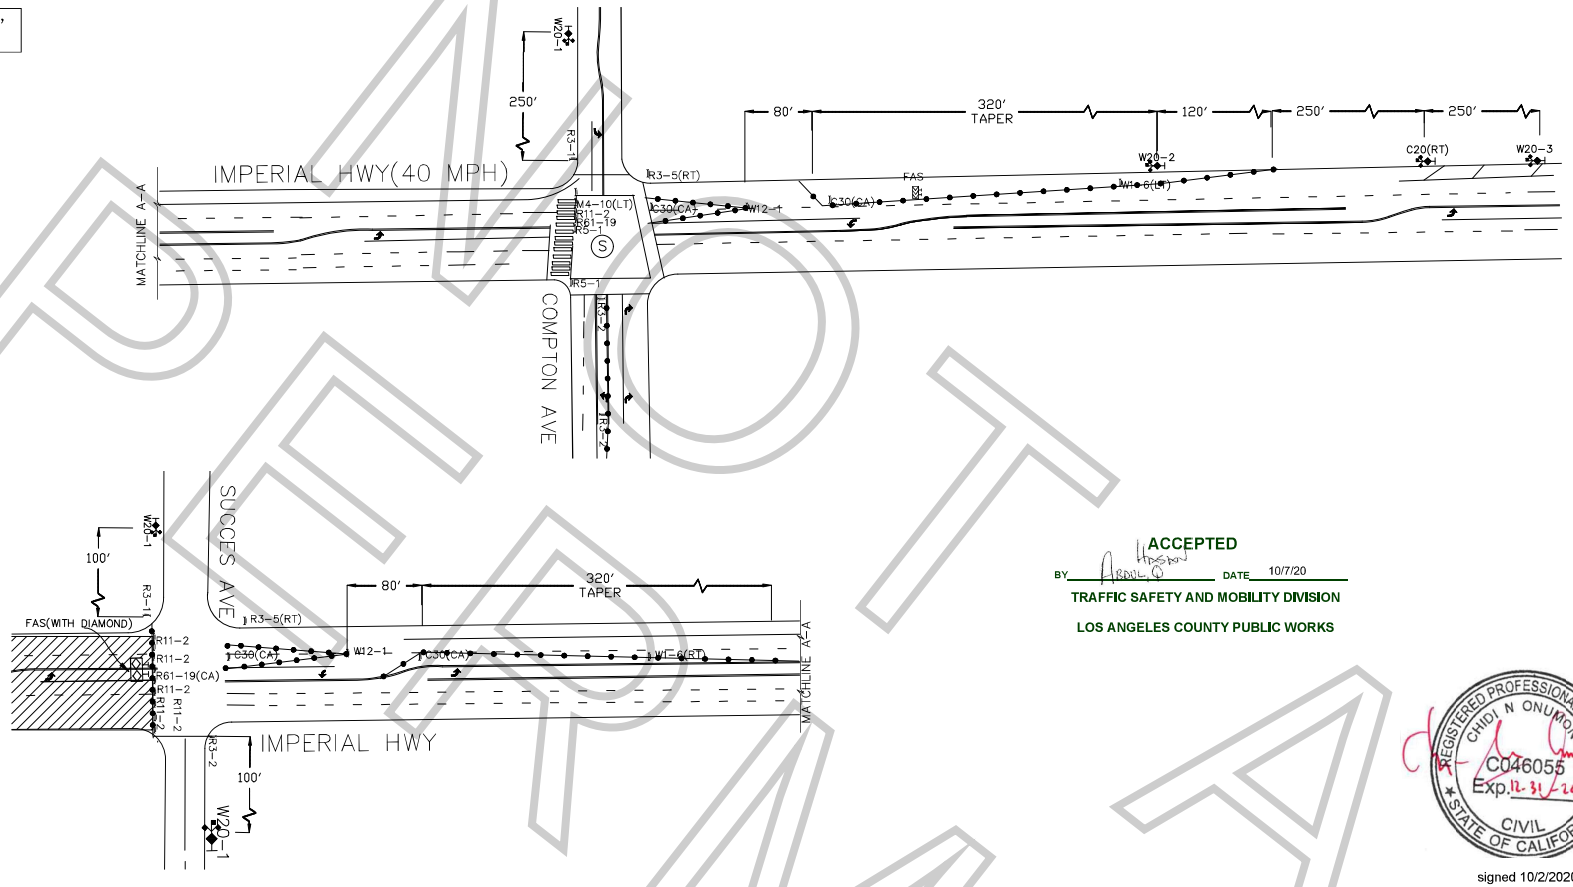

ACCEPTED

BY _____ DATE 10/7/20

TRAFFIC SAFETY AND MOBILITY DIVISION

LOS ANGELES COUNTY PUBLIC WORKS

REGISTERED PROFESSIONAL ENGINEER
CHIDI N ONUMONU
C046055
Exp. 12-31-20
CIVIL
STATE OF CALIFORNIA

signed 10/2/2020

LEGEND:

- ADVANCE WARNING SIGN
- TYPE III BARRICADE
- SIGN ON TYPE III BARRICADE
- SIGN ON TYPE II BARRICADE
- 28" TRAFFIC CONE – REFLECTIVE
- FLASHING ARROW SIGN (FAS)
- CLOSURE/WORK AREA

GENERAL NOTES:

1. ALL SIGNING, DELINEATORS, CONES, BARRICADES, ETC, SHALL CONFORM TO THE STATE OF CALIFORNIA DEPARTMENT OF TRANSPORTATION (CALTRANS) STANDARD PLANS AND STANDARD SPECIFICATIONS, CALIFORNIA M.U.T.C.D, AND ANY ADDENDUMS THERTO AND AS SHOWN ON THESE PLANS.
WITH TRAFFIC SIGNALS OR CROSSWALKS.
CONES SHALL BE 28" MINIMUM HEIGHT REFLECTORIZED SLEEVES.

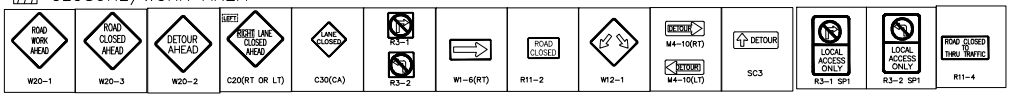

FILM LA COORDINATOR: HANS GROSZKRUGER
FILM LA PERMIT # F-164758

PROJECT/SHEET TITLE: FULL CLOSURE OF SLATER ST FROM IMPERIAL HWY–SOUTH TO THE END 10/9, 1600–10/10, 0500	FULL CLOSURE OF IMPERIAL HWY FROM CENTRAL–SUCCESS AVE 10/9, 2200–0600
COMPANY/CONTACT: MINIM PRODUCTIONS "SNOWFALL BLOCK 1" KATIE KING 323.260.4777(4PPS)	
APPROVED BY: NAME/SIGNATURE TITLE DATE; NAME/SIGNATURE TITLE DATE; NAME/SIGNATURE TITLE DATE	

DATE:	10/1/2020
SCALE:	1"=50'
DRAWN BY:	IR
CHECKED BY:	JVJ
PROJECT NO.:	
JOB NO.:	
FILE NO.:	
SHEET NO.:	03 OF 04

REVISIONS NO.:	DATE:	DESCRIPTION:	BY:

Y:\Plans\Los Angeles\44834\164758_FULL_IMPERIAL HWY_CENTRAL_SUCCESS_FULL_SUCCESSS.dwg

PERMIT
Permit #F00164758

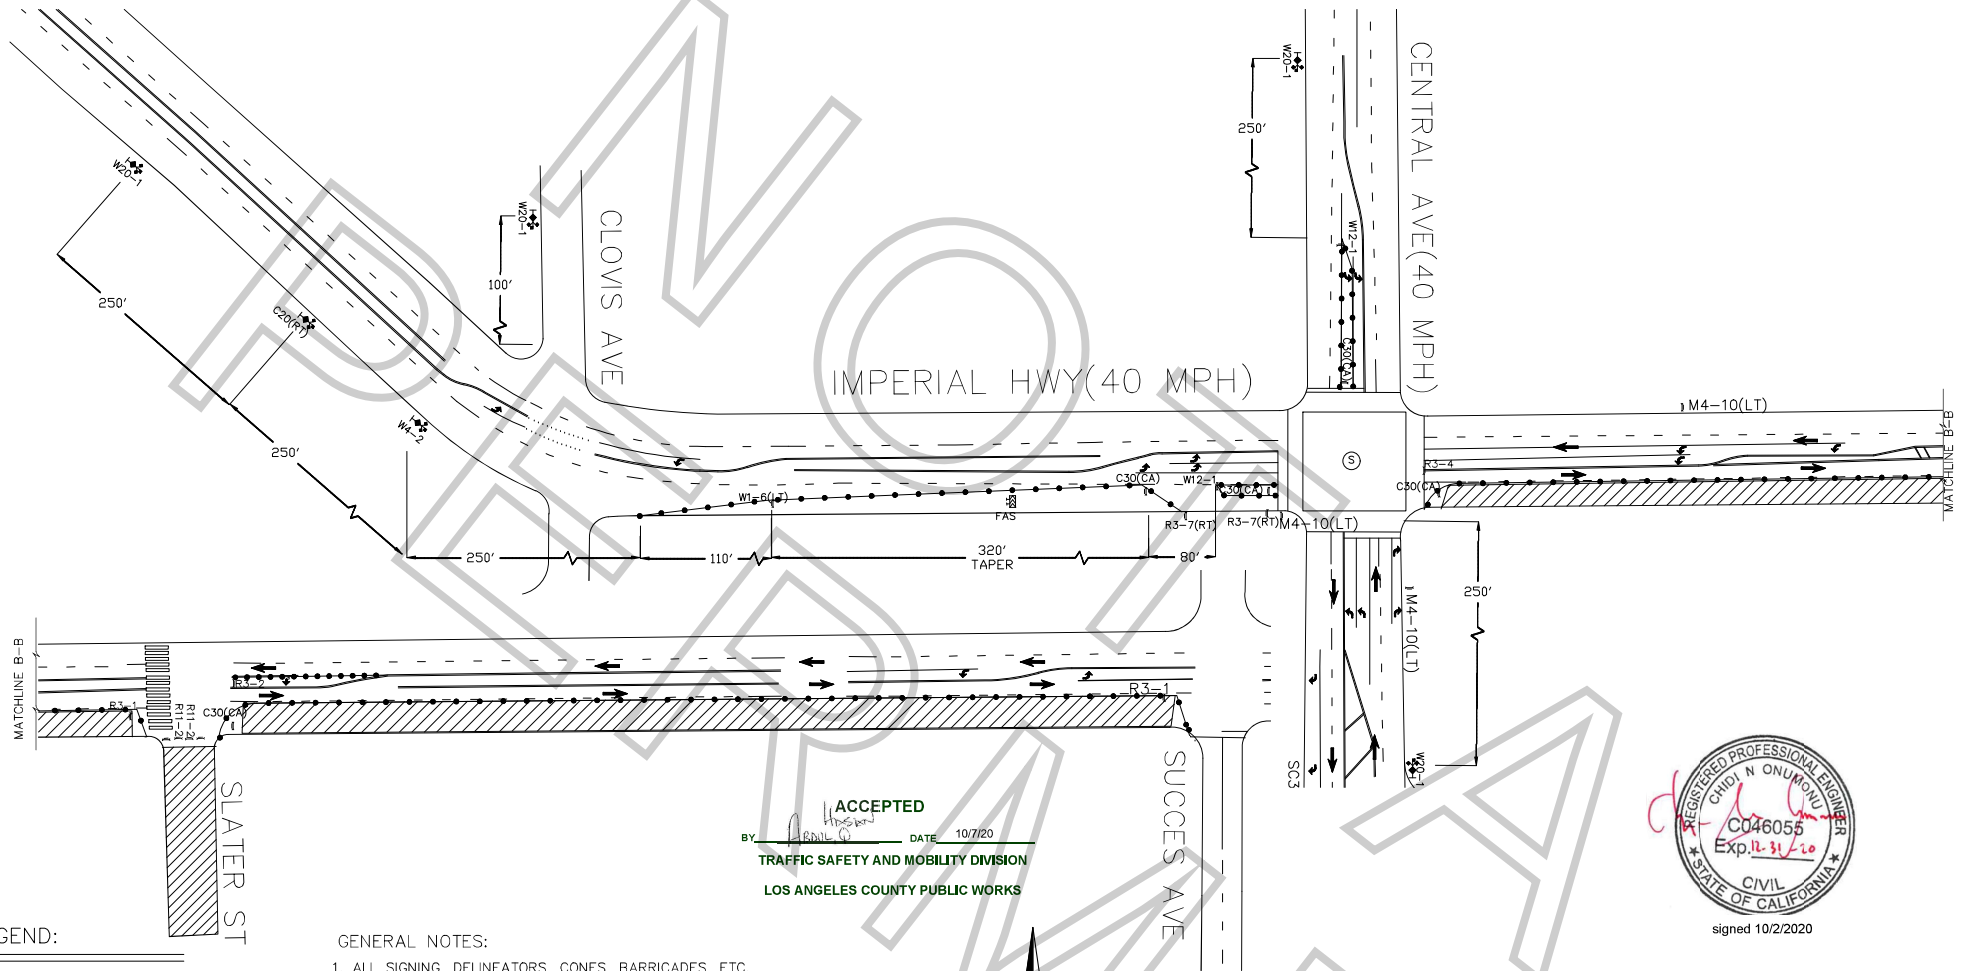

ACCEPTED

BY _____ DATE 10/7/20

TRAFFIC SAFETY AND MOBILITY DIVISION

LOS ANGELES COUNTY PUBLIC WORKS

REGISTERED PROFESSIONAL ENGINEER
CHIDI N ONUMONU
C046055
Exp. 12-31-20
CIVIL
STATE OF CALIFORNIA

signed 10/2/2020

LEGEND:

- ADVANCE WARNING SIGN
- TYPE III BARRICADE
- SIGN ON TYPE III BARRICADE
- SIGN ON TYPE II BARRICADE
- 28" TRAFFIC CONE – REFLECTIVE
- FLASHING ARROW SIGN (FAS)
- CLOSURE/WORK AREA

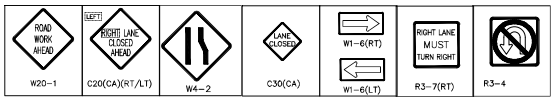

GENERAL NOTES:

1. ALL SIGNING, DELINEATORS, CONES, BARRICADES, ETC, SHALL CONFORM TO THE STATE OF CALIFORNIA DEPARTMENT OF TRANSPORTATION (CALTRANS) STANDARD PLANS AND STANDARD SPECIFICATIONS, CALIFORNIA M.U.T.C.D, AND ANY ADDENDUMS THERTO AND AS SHOWN ON THESE PLANS.
WITH TRAFFIC SIGNALS OR CROSSWALKS.
CONES SHALL BE 28" MINIMUM HEIGHT REFLECTORIZED SLEEVES.

FILM LA COORDINATOR: HANS GROSZKRUGER
FILM LA PERMIT # F-164758

PROJECT/SHEET TITLE: S/S CURB AND ADJACENT LANE OF IMPERIAL HWY FROM CENTRAL-SUCCESS AVE 10/9, 1900-2200	DATE: 10/1/2020
	SCALE: 1"=50'
	DRAWN BY: IR
	CHECKED BY: JWJ
	PROJECT NO.:
COMPANY/CONTACT: MINIM PRODUCTIONS "SNOWFALL BLOCK 1" KATIE KING 323.260.4777(4PPS)	JOB NO.:
	FILE NO.:
	SHEET NO.: 04 OF 04

APPROVED BY:

NAME/SIGNATURE TITLE DATE

NAME/SIGNATURE TITLE DATE

NAME/SIGNATURE TITLE DATE

REVISIONS NO.:	DATE:	DESCRIPTION:

Y:\Plans\Los Angeles\44834\164758_FULL_IMPERIAL HWY_CENTRAL_SUCCESS_FULL_SUCCESSS.dwg

PENDING FINAL
Permit #E00164758

Permit #F00164758

COUNTY OF LOS ANGELES FIRE DEPARTMENT
FIRE PREVENTION DIVISION - PUBLIC SAFETY & FILM UNIT

14425 Olive View Drive, Sylmar, California 91342
Office (818) 364-8240 FAX (818) 364-8242
psfu@fire.lacounty.gov

SPECIAL EFFECTS PERMIT

IN ACCORDANCE WITH CHAPTER 1, SECTION 105, AND CHAPTER 48 OF THE 2017 L.A. COUNTY FIRE CODE AND/OR IN ACCORDANCE WITH TITLE 19, CALIFORNIA CODE OF REGULATIONS, FOR THE FOLLOWING:

This permit shall constitute permission to use pyrotechnic special effects, open flame, flammable or combustible liquids and gases, welding, and the parking of motor vehicles in any building or location for the purpose of motion picture and television commercial production. This permit allows for the purchase, transport, storage, use and disposal of the prescribed pyrotechnical devices listed below. The Special Effects Permit fee is $288.00.

Permit Number: 20-FX200-41 **Film Permit Number:** 20-1364-41 / F00164758

Production Title: Snowfall Block 1
Production Company: Mini M Productions
Location Manager: Tony Ware
Phone Number: (310) 420-7998

Pyro-technician in Charge: Tommy Frazier
State Fire Marshal License: 2609-07
Cell Phone Number:
Office Phone Number: (818)231-2757
FAX Number:
Email: Pyro5@socal.rr.coml

Pyrotechnic Assistant: Bruce Donnellan
State Fire Marshal License: 3609-06
Additional:
Cellphone Number: (310)968-7422
Email:

FX Location: 11603 Slater Street. Los Angeles **Date:** 10/9/20 - 10/10/20 **Time:** 1800-0600

Additional Location: **Date:** **Time:**

Description of FX Scene: Drive by shooting, Squibs on objects and 3 stuntmen, 2 squibs each. 4-6 Actors smoking herbal cigarettes.

Storage Type: ☒ Magazine ☒ Day Box ☐ Premade ☐ Mixed on Site

Lifters: ____ 1 oz. ____ 2 oz. ____ 3 oz. ____ 4 oz. ____ 6 oz. ____ 8 oz. ____ 12 oz.

Loose Black Powder: **Other Powder:**

Sparks/Squibs: ____ Z16A 50 Z17 ____ Z17A ____ D60-1 50 D60-3 ____ D60-6
50 D80-1/2 150 D80-1 150 D80-2 ____ SD70-4 ____ SD40 ____ SD100

Other Squibs: 500 Spark Balls

Primacord: ____ feet ____ grain ____ feet ____ grain ____ feet ____ grain

Smoke: White: Black: Other:

Flammable Liquids: Gasoline: Diesel: Rubber Cement:

Propane: Tanks: Size: Tanks: Size: Tanks: Size:

Other Flammables: 10 Packs of herbal cigarettes for 4- 6 actors.

REQUIREMENTS: No actual burning of any combustibles or ember producing materials. Provide and maintain reasonable, safe, and adequate distance from FX for cast and crew. No minors near FX. Pretreat any costume / clothing materials that will be near FX. Safety meeting prior to FX and to include all cast and crew involved. FSA to be present for and observe all FX. Extinguishers to be present and ready to go during FX. Make all notifications to local law enforcement agencies involved prior to shooting scenes with times of activities.

Assignment: ☐FSO ☒FSA ☐FI

Water truck(s)/extinguishers: 4 CO 2 Extinguishers

ISSUED BY: Inspector Michael Stephenson **DATE:** 10/8/2020

******HARD COPY REQUIRED ON-SITE******

NOT A PERMIT

Permit #F00164758

COUNTY OF LOS ANGELES FIRE DEPARTMENT
FIRE PREVENTION DIVISION - PUBLIC SAFETY & FILM UNIT

14425 Olive View Drive, Sylmar, California 91342
Office (818) 364-8240 FAX (818) 364-8242
psfu@fire.lacounty.gov

SPECIAL EFFECTS PERMIT

IN ACCORDANCE WITH CHAPTER 1, SECTION 105, AND CHAPTER 48 OF THE 2017 L.A. COUNTY FIRE CODE AND/OR IN ACCORDANCE WITH TITLE 19, CALIFORNIA CODE OF REGULATIONS, FOR THE FOLLOWING:

This permit shall constitute permission to use pyrotechnic special effects, open flame, flammable or combustible liquids and gases, welding, and the parking of motor vehicles in any building or location for the purpose of motion picture and television commercial production. This permit allows for the purchase, transport, storage, use and disposal of the prescribed pyrotechnical devices listed below. The Special Effects Permit fee is $288.00.

NOT A PERMIT

******HARD COPY REQUIRED ON-SITE******